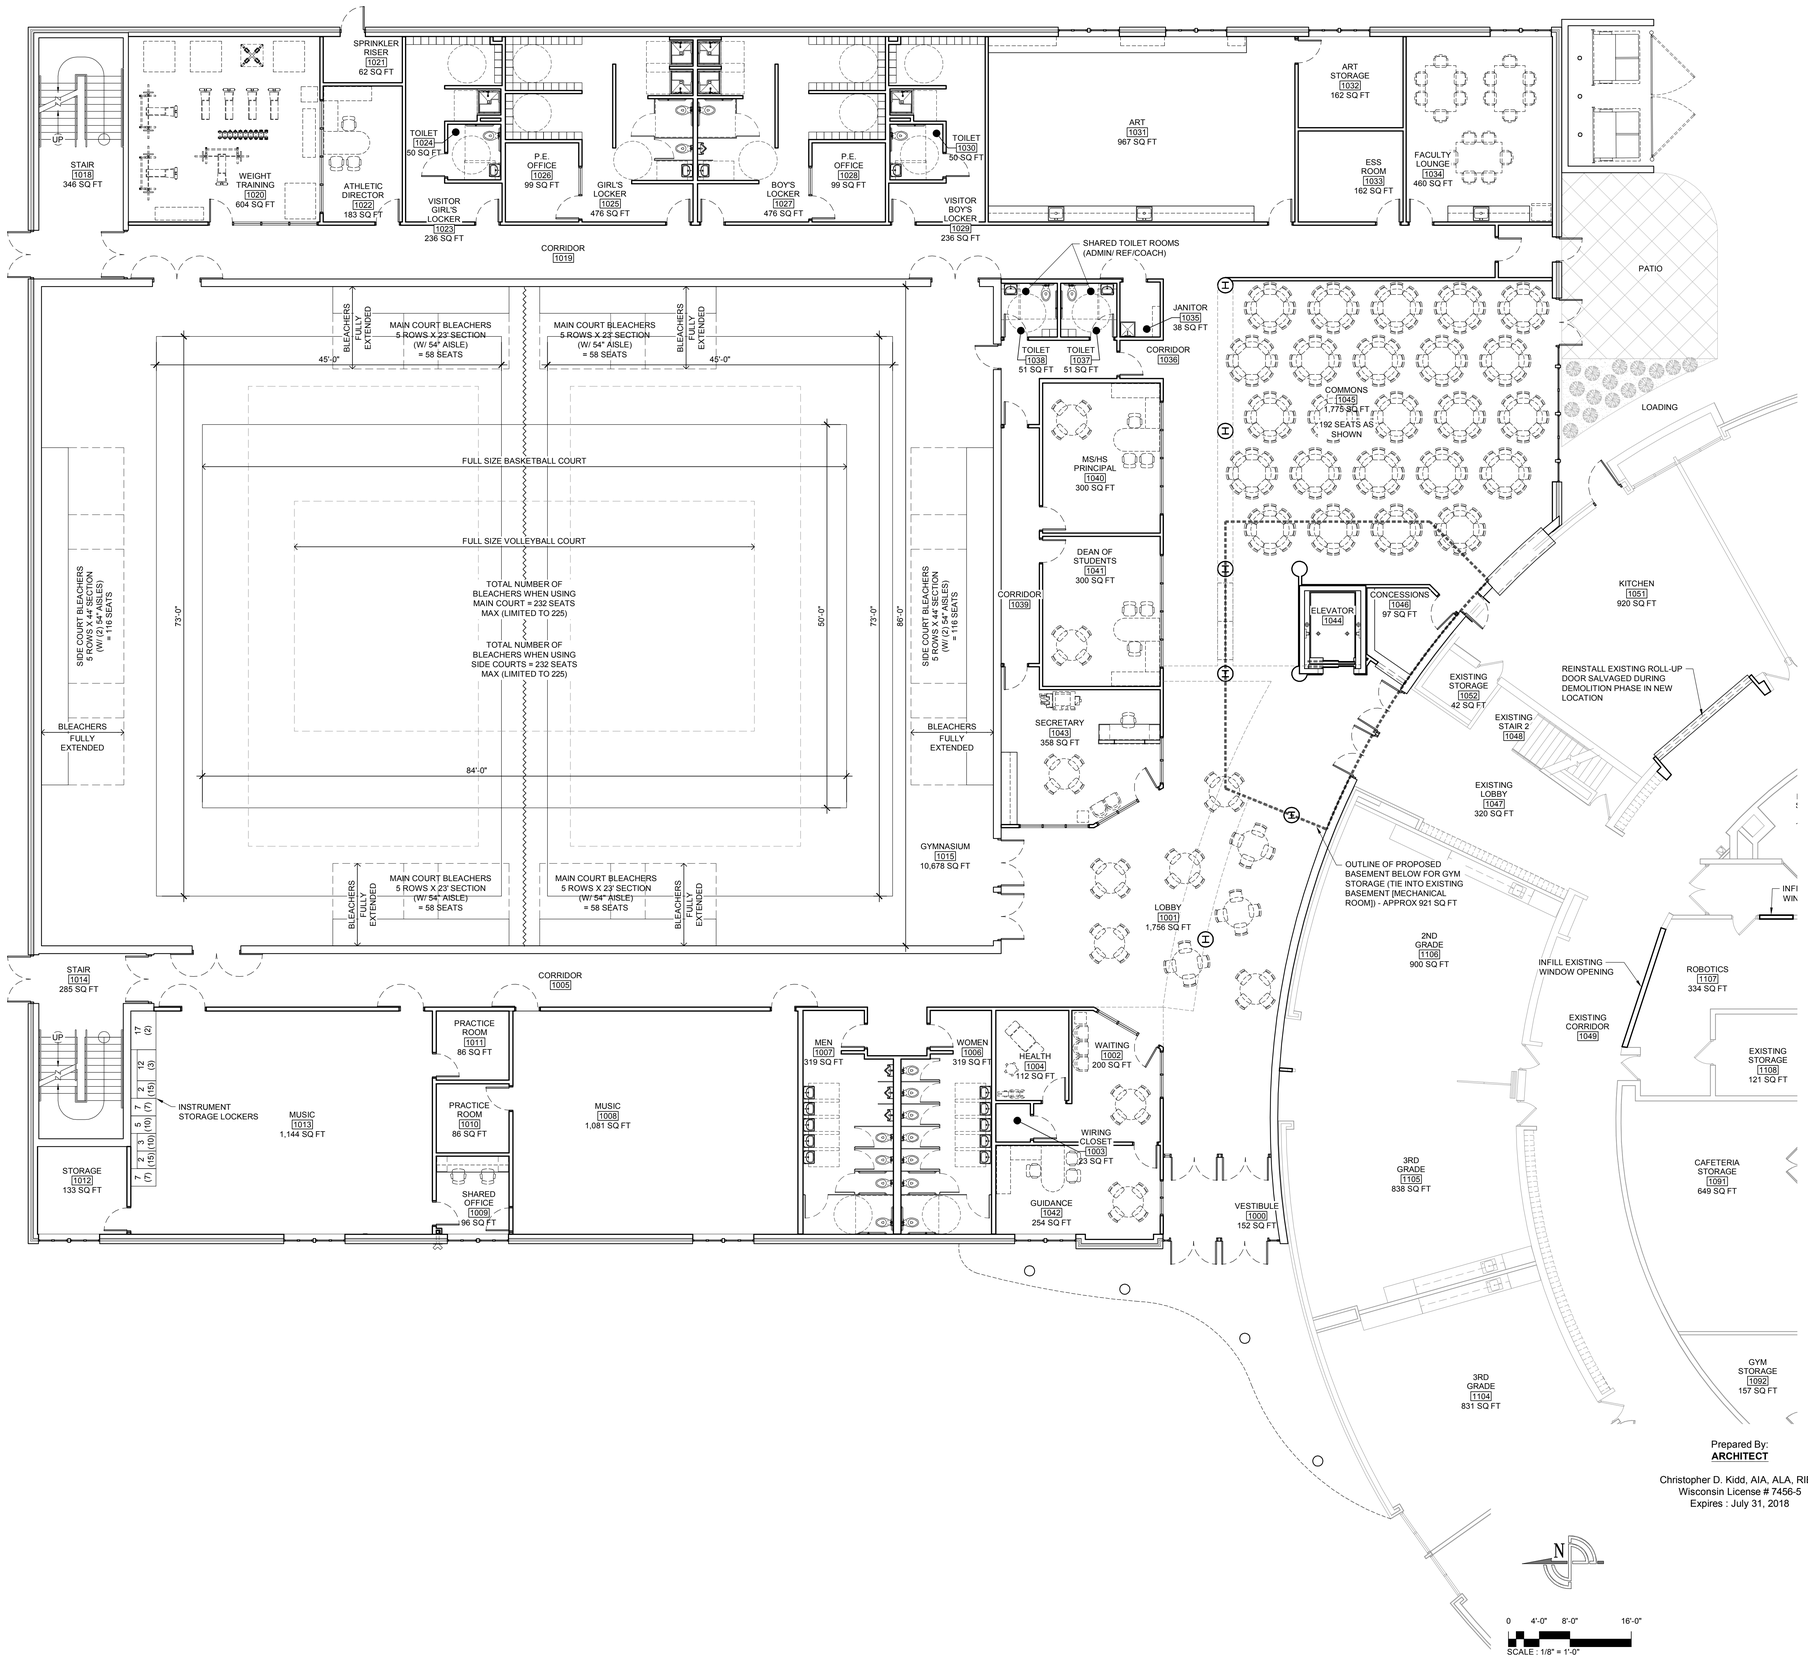

#	DATE	REVISION DESCRIPTION
		—

Christopher Kidd and Associates, LLC
ARCHITECTS ENGINEERS PLANNERS
N45W16550 Labon Road Menomonee Falls, Wisconsin 53051-4630
P 262.901.0505 F 262.901.0510 arch@cka-ae.com cka-ae.com

CKA REGISTRATION # T026052

Proposed Addition for:

Heritage Christian Schools - Glen Park

3500 South Glen Park Road
New Berlin, Wisconsin 53151

These drawings, as instruments of service, remain the property of the Architect or Engineer. Any changes, publication, or use of any kind is prohibited unless expressly authorized by said party.

Copyright 2018

Drafted By: JES

Checked By: CDK

Date Drafted: 05/29/2018

Project #: 13072-01

Prepared By:
ARCHITECT

Christopher D. Kidd, AIA, ALA, RIBA
Wisconsin License # 7456-5
Expires : July 31, 2018

A210a

FIRST FLOOR PLAN